An alternative High Street proposal

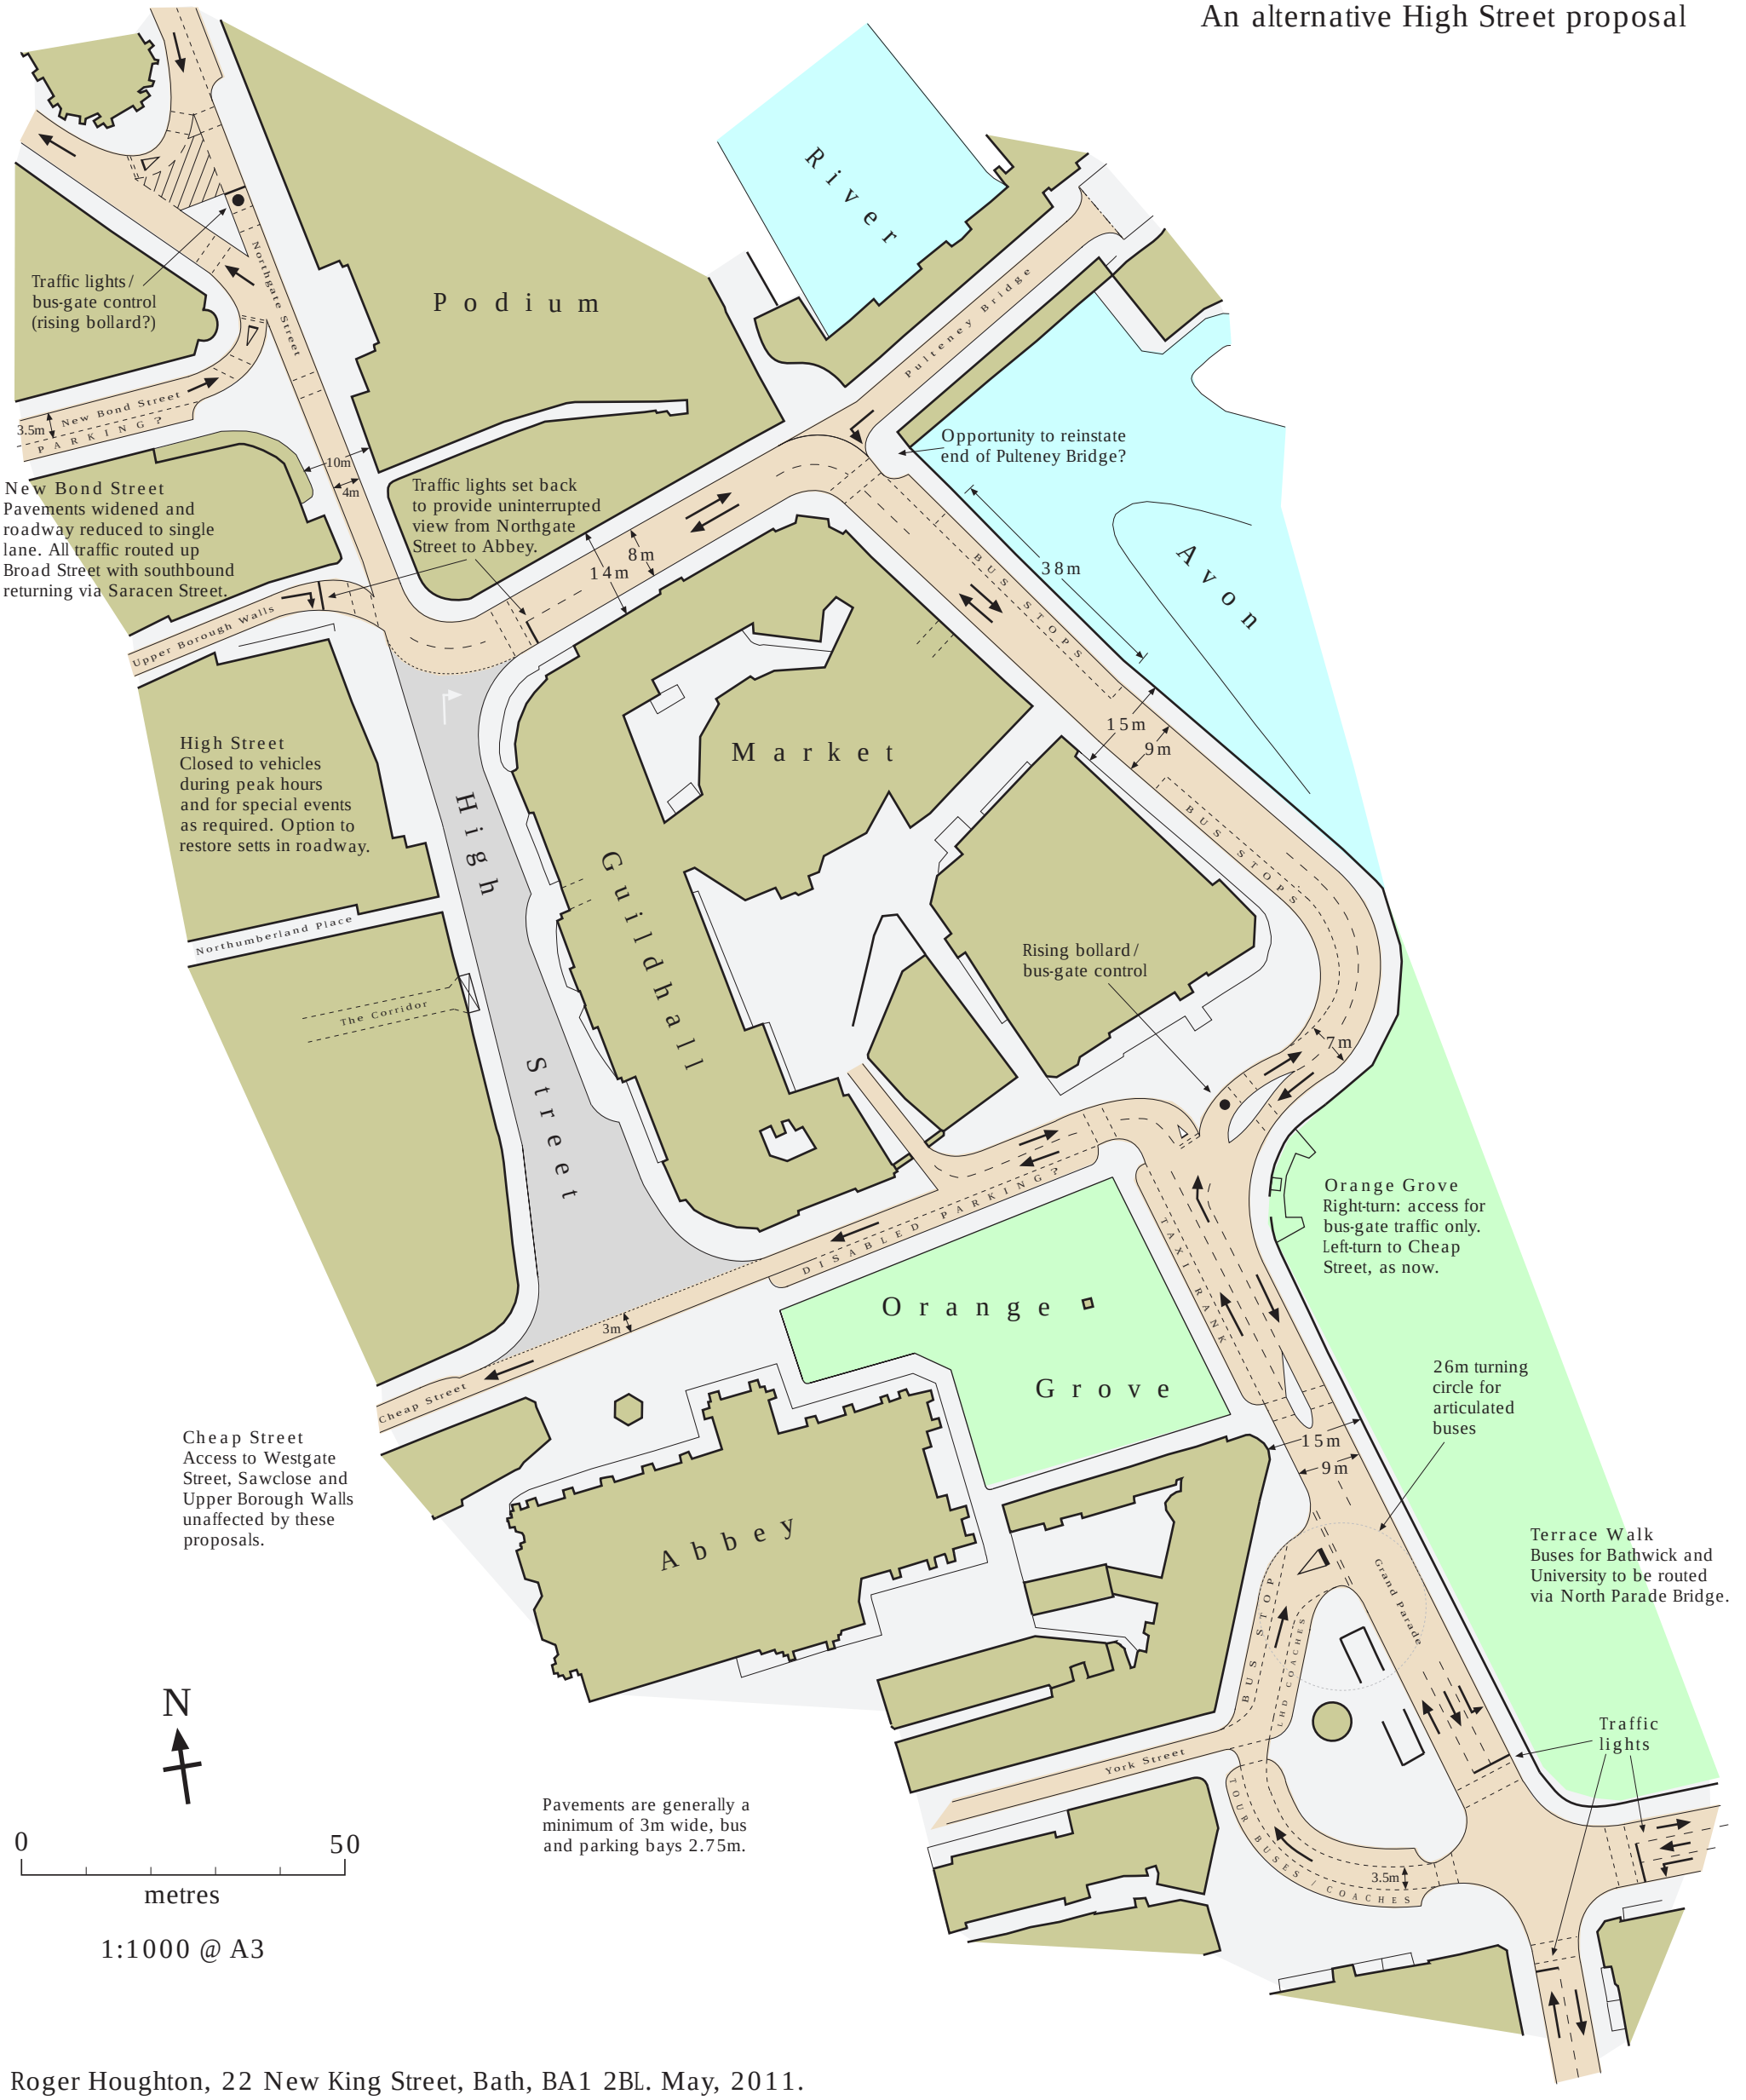

Roger Houghton, 22 New King Street, Bath, BA1 2BL. May, 2011.